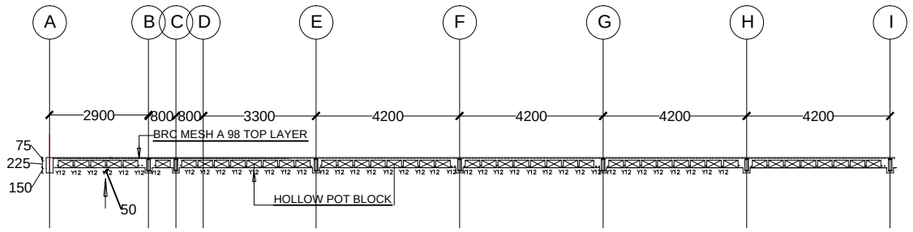

TYPICAL SECTION 1 THROUGH HOLLOW POT SLAB

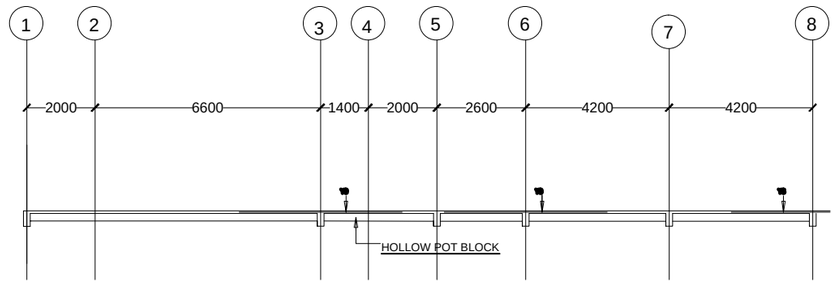

TYPICAL SECTION 2 THROUGH HOLLOW POT SLAB

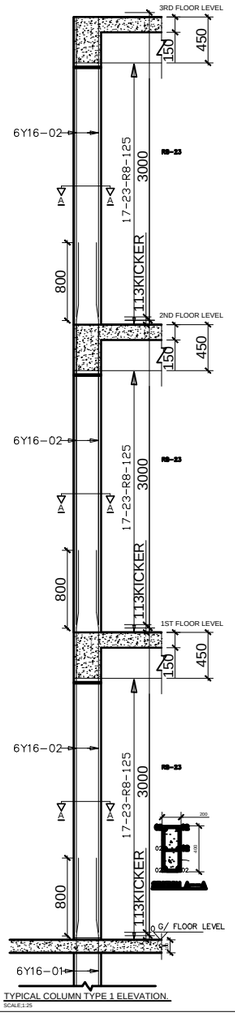

TYPICAL COLUMN TYPE 1 ELEVATION.
SCALE:1:25

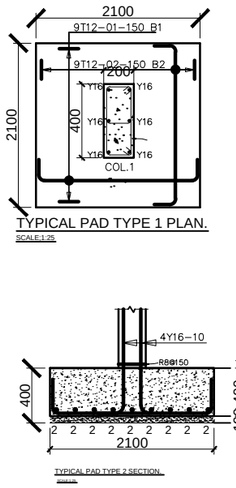

TYPICAL PAD TYPE 1 PLAN.
SCALE:1:25

TYPICAL PAD TYPE 2 SECTION.
SCALE:1:25

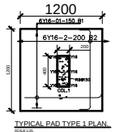

TYPICAL PAD TYPE 1 PLAN.
SCALE:1:25

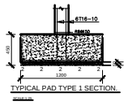

TYPICAL PAD TYPE 1 SECTION.
SCALE:1:25

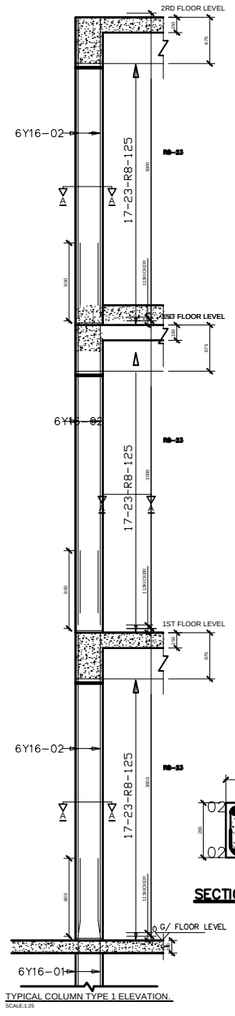

TYPICAL COLUMN TYPE 1 ELEVATION.
SCALE:1:25

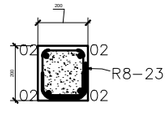

SECTION A--A

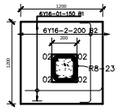

TYPICAL PAD TYPE 1 PLAN.
SCALE:1:25

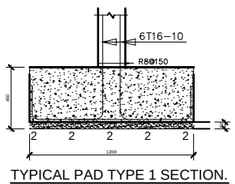

TYPICAL PAD TYPE 1 SECTION.
SCALE:1:25

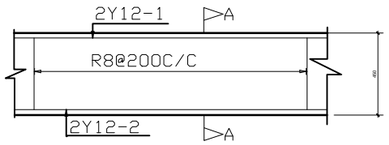

TYPICAL GROUND BEAM ELEVATION SCALE:1:50

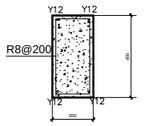

SECTION A-A SCALE:1:50

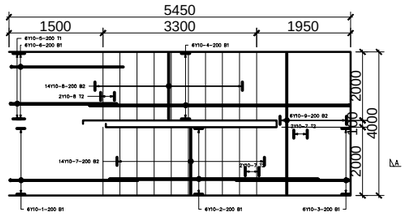

STAIRCASE PLAN. SCALE:1:25

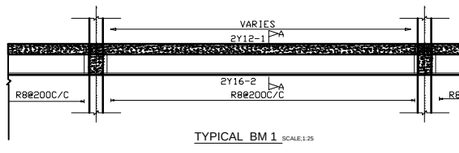

TYPICAL BM 1 SCALE:1:25

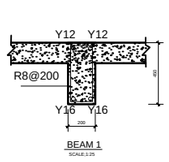

BEAM 1
SCALE:1:25

NOTE:
ANTI-TERMITE TREATMENTIS APPLIED ON THE PREPARED,COMPACTED HARDCORE
i.e ON THE UNDERSIDE OF THE FLOOR SLAB WITH CONCETRATION OF SPRAYON
BOTH SIDES /EDGES OF THE GROUND BEAMS..

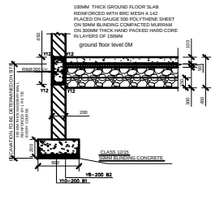

EDGE STRIP FOOTING SECTION. SCALE:1:25

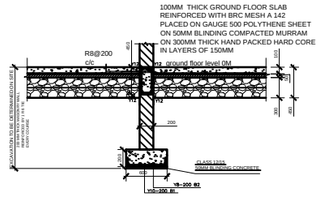

INTERNAL STRIP FOOTING SECTION. SCALE:1:25

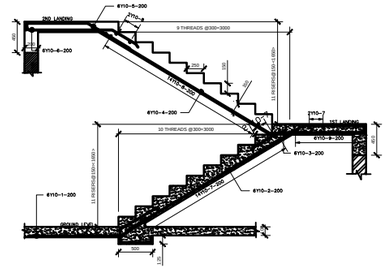

STAIRCASE SECTION. SCALE:1:25

CONSULTING ENGINEER:

SIGN

Client/Developer:

Pwani UNIVERSITY

REV.	DATE	REMARKS

Notes:
1. All dimensions are in mm unless otherwise stated
2. The soakaway pit is provisionaland shall be adopted in the absence of piped sewer reticulation system
3. The contractor shall check all dimensions on site,any error & or ommisions shall be reported to the engineer before work is commensed.
4. The latest ammendment shall superceed all other issues which shall be destroyed.

SURVEYED	BY:	
DESIGNED	BY:	S.N.C.
DRAWN	BY:	C.W.G.
CHECKED	BY:	
APPROVED	BY:	
SCALES:	A3:	1:50

PROPOSED LECTURE THEATRE AT PWANI UNIVERSITY.
GANZE ROAD,KILIFI COUNTY.

Drawing Title:

BASE,BEAMS,COLUMNS,STAIRCASE, DETAIL

Drg. No. **06/2016**

Rev.